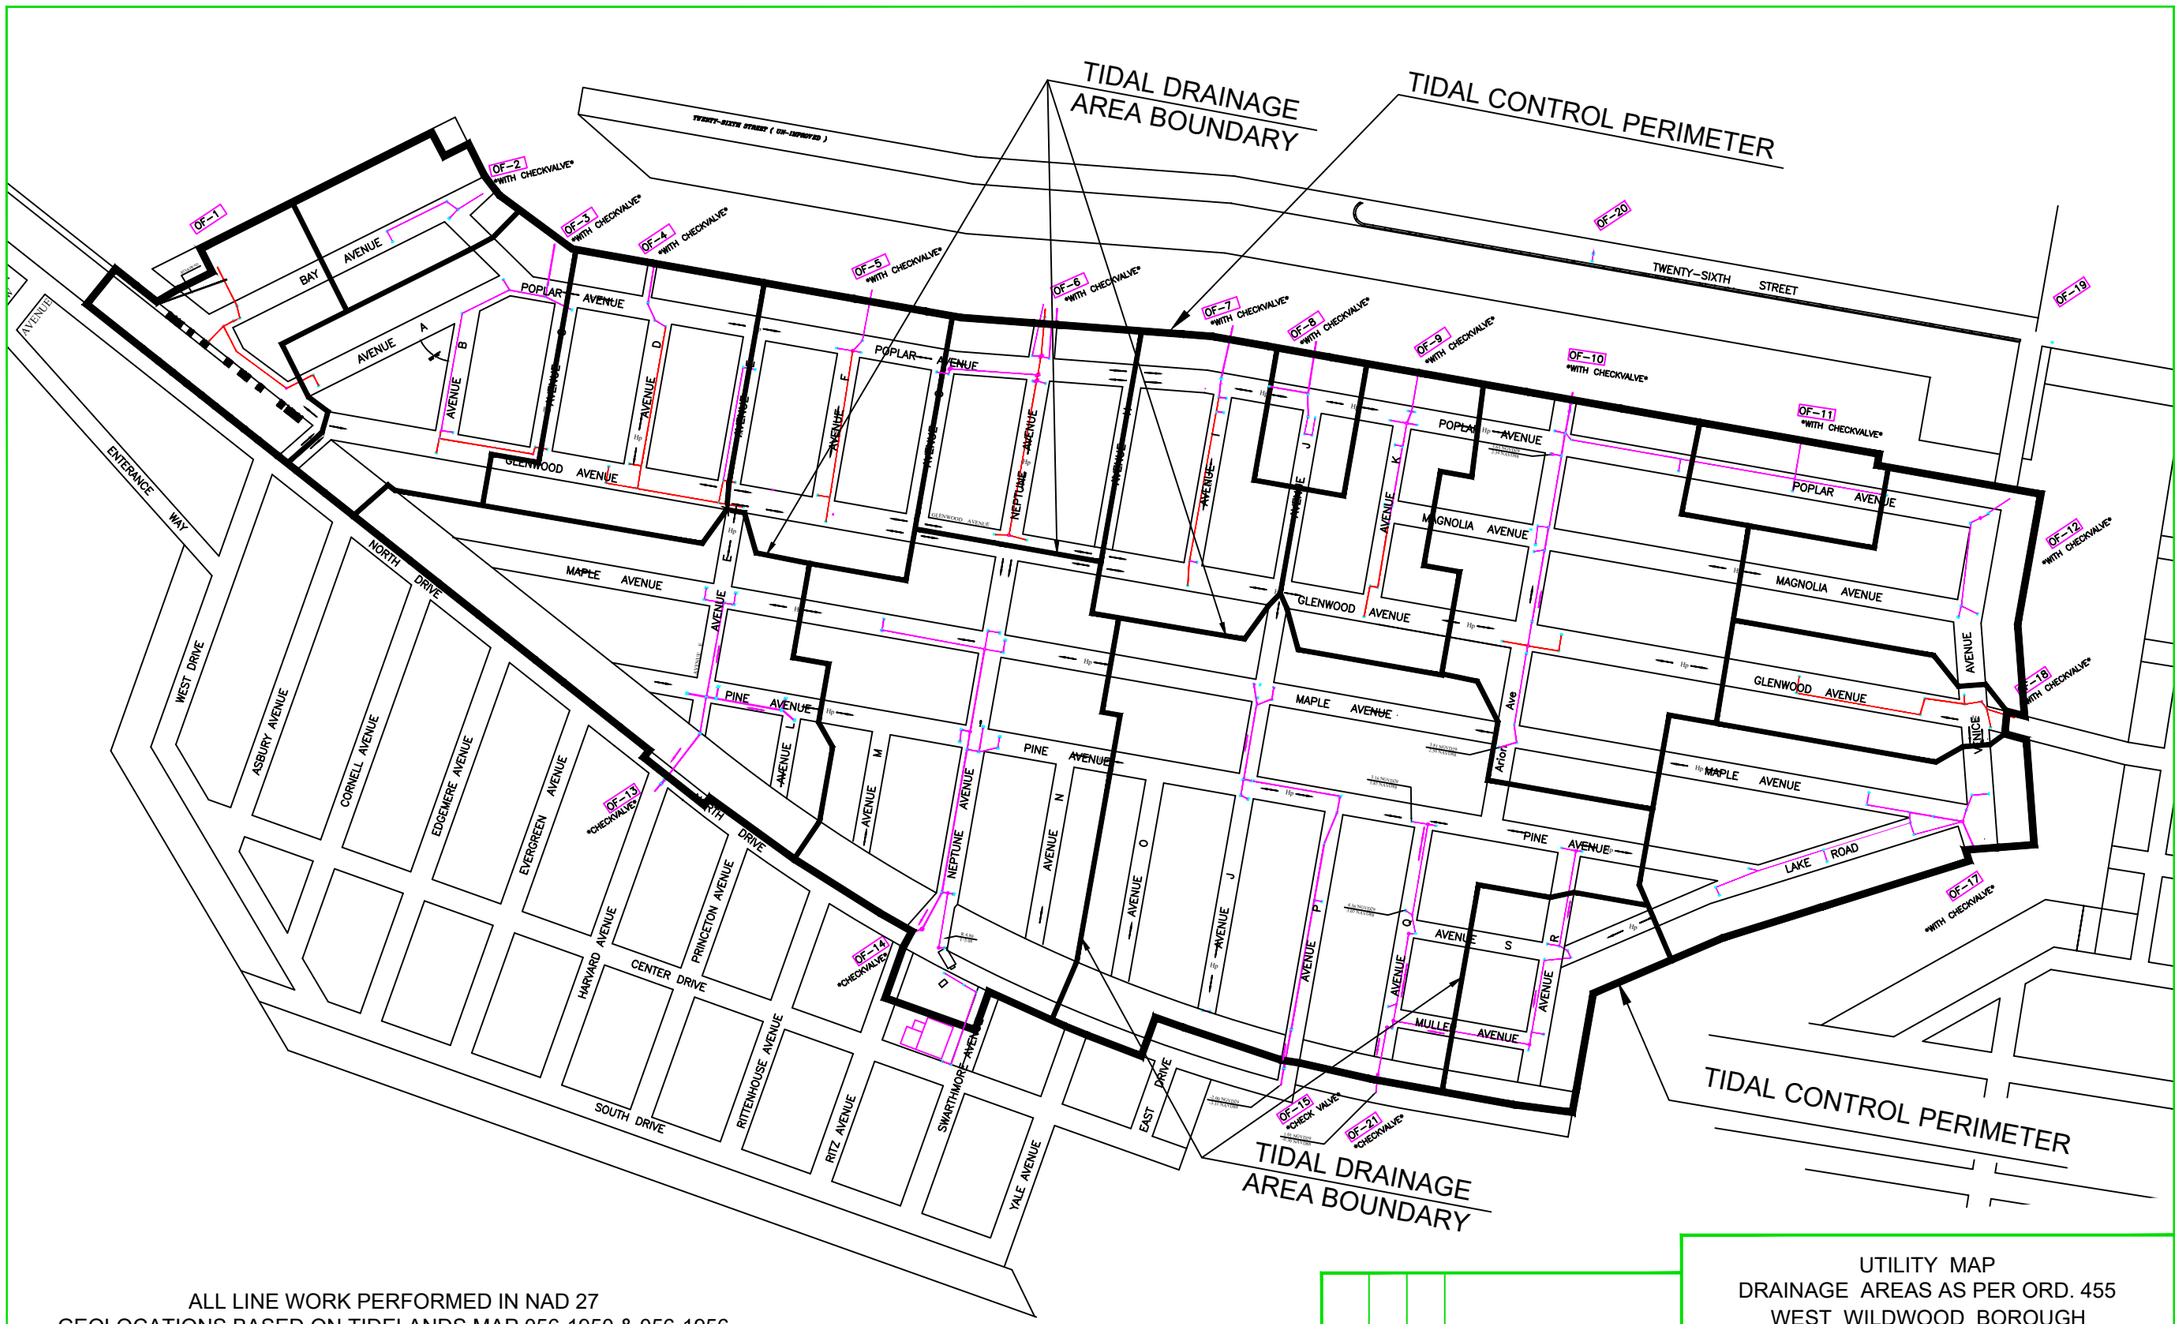

ALL LINE WORK PERFORMED IN NAD 27
GEOLOCATIONS BASED ON TIDELANDS MAP 056-1950 & 056-1956
ORIGINAL MAP SCALE 1:2400
NJDEP INFRARED PHOTGRAPHS AT 1:12000, TAKEN JULY 19, 1977

DATE	DWN.	CHKD.	DESCRIPTION
2022	JAF	.	R-V PROJECT ON POPLAR
NOV 2019	JAF	.	OUTFALL No. 21 ADDED & No. 16 REMOVED

REVISIONS

FILE: C:\

JOHN A. FEAIRHELLER, JR.
PROFESSIONAL ENGINEER
NEW JERSEY LICENSE NO. 24GE02947100

UTILITY MAP
DRAINAGE AREAS AS PER ORD. 455
WEST WILDWOOD BOROUGH
CAPE MAY COUNTY, NEW JERSEY

SCALE: 1" = 333' DATE: MARCH , 27, 2017

WEST WILDWOOD BOROUGH
701 W. GLENWOOD AVENUE
WEST WILDWOOD, NEW JERSEY 08260
PH. (609)552-4845 FAX (609)522-9055

DRAWN BY:
CHECKED BY:

FIELD BOOK